DRAWING No. ISL 7355 | REV.

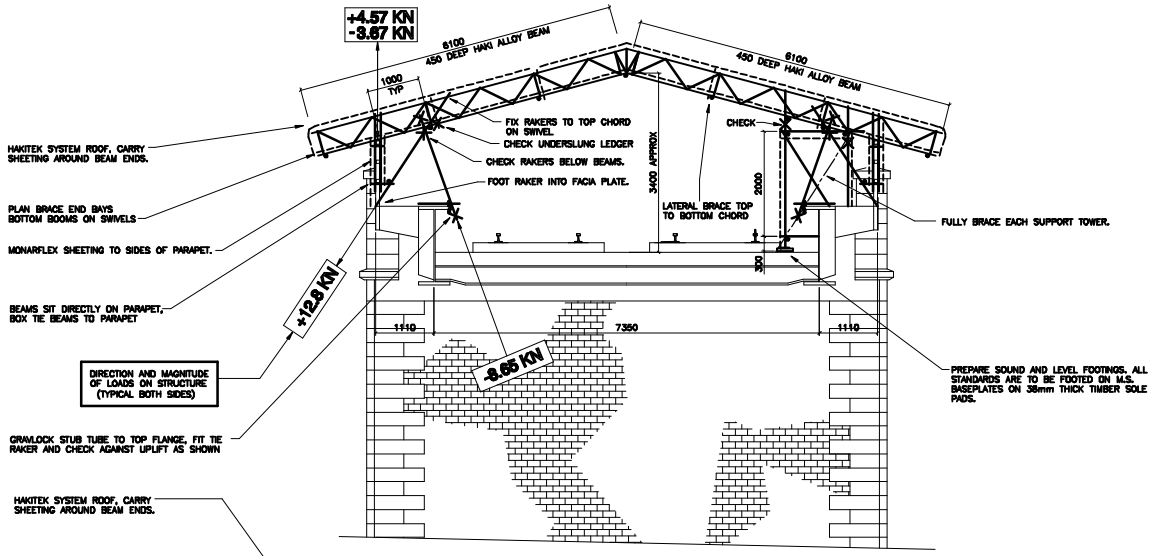

TYPICAL SECTION 'A-A'

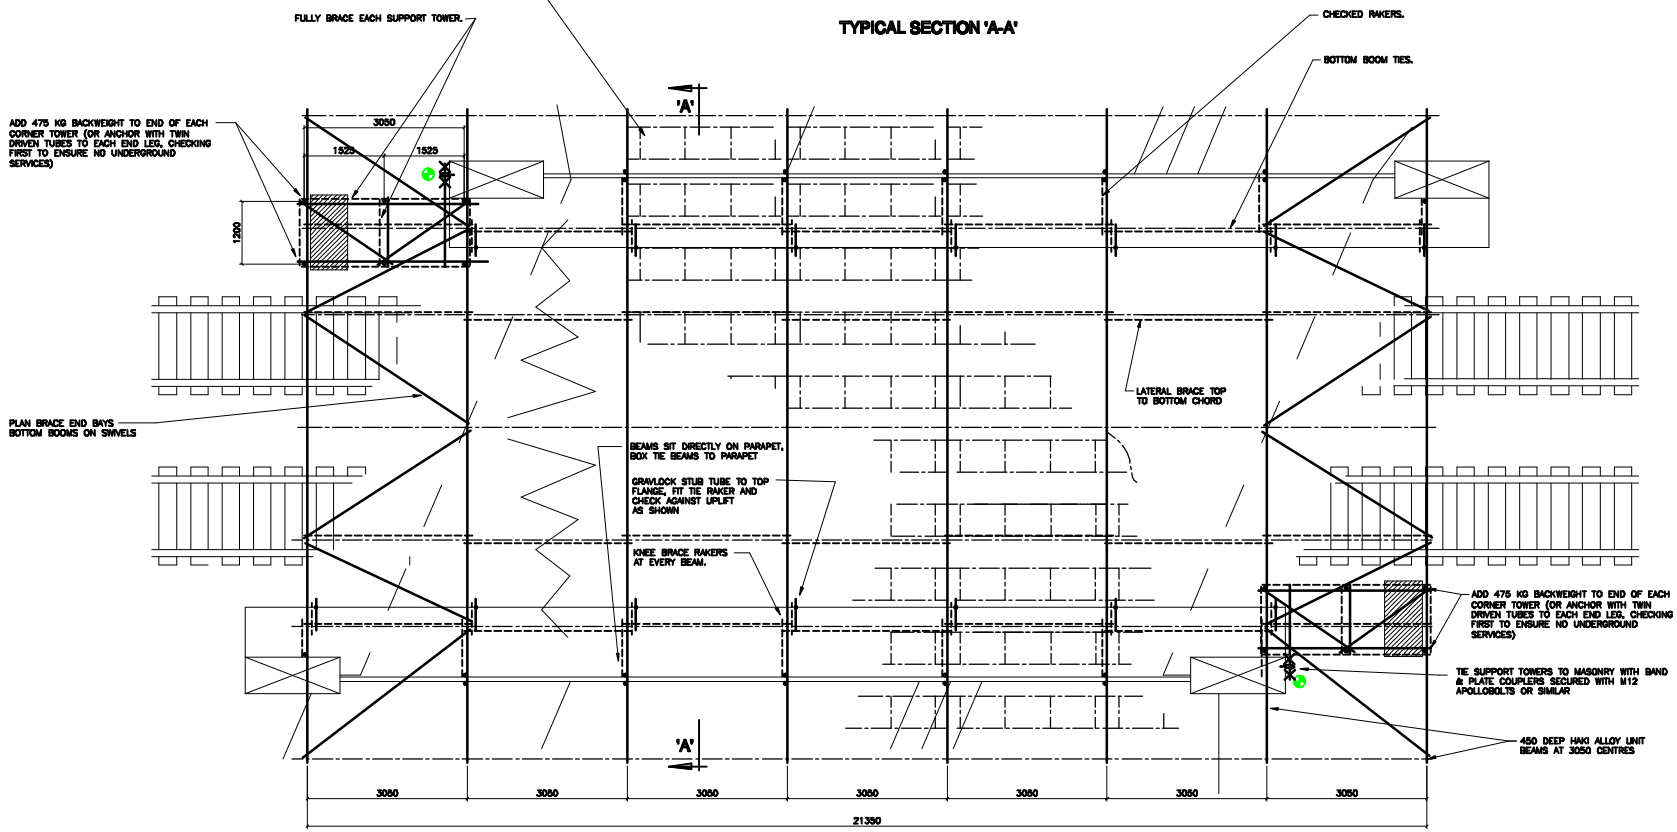

PLAN VIEW

GENERAL NOTES

A) This drawing is confidential and the exclusive property of : INTERLINK SCAFFOLDING LIMITED
No unauthorised use, copy or disclosure is to be made and it is to be returned upon request.

B) Construct in full compliance with BS 5973:1993 unless noted otherwise.

C) Scaffold built from tubular materials and fittings conforming to BS 1139.

D) Scaffold built with load bearing fittings, except intermediate bearers below platform level and boards fixed with non-load bearing fittings.

E) All services, plant, equipment and materials supplied are subject to our conditions of Contract, Hire or Sales as applicable.

F) This drawing has been prepared from details supplied to us by the enquirer/client, who should check that we have correctly interpreted his requirements and that all loadings, dimensions, details, erection and stricking sequences are correct and practicable. No alteration in the loading may be made without prior reference.

G) The client is to prepare and ensure that any foundations/supports are suitable for supporting the loads imposed upon it by our scaffold including its work load.

H) No sheeting whatsoever, unless already shown, should be added to the scaffold without prior reference.

J) It is the responsibility of the client/enquirer to ensure that adequate facilities for tying the scaffold are made available and that the building or structure is capable of withstanding the loads applied to it by the scaffold and its working load.

K) No ties or braces are to be removed or any modifications to be made to the scaffold without prior reference

L) The enquirer/client is to design, supply and fix all necessary auxiliary equipment including but not limited to, shuttering, timber, bearers, steel plate and to ensure that such auxiliary equipment is capable of safely transmitting the loads to the standards.

M) The enquirer/client will be responsible for setting out and final levelling of scaffolding or similar equipment used as a system of support.

N) All dimensions are as stated or as calculated. Drawings must not be scaled.

P) This drawing has been prepared on the assumption that all loads will be applied axially to the tubes unless specifically stated otherwise.

Special Notes :

REV.	DESCRIPTION	CHANGED	CHECKED	DATE

ANY QUERIES REGARDING THIS DRAWING PLEASE CONTACT
Tel. :

ISL
INTERLINK SCAFFOLDING LTD.
Unit 2,
Wrights Way,
Burnhope,
Co. Durham
DH7 0DL
Tel. : 0870 240 4147
Fax. : 01207 284359

TITLE

TEMPORARY SHELTER OFF BRIDGE TO UNDERBRIDGE No. NEC1/20, FORGE ROAD/ROCHESTER GARDENS @ 2m 44yds

CLIENT

MAY GURNEY

THIS DRAWING HAS BEEN PRODUCED BY
ALWYN H RICHARDS
TEMPORARY WORKS DESIGN
Tel. : 01236 718438 Fax. : 01236 713351

DRAWN BY		CHECKED BY		APPROVED BY
BMB	3.03.05	A.H.RICHARDS	04.03.05	

SCALE	DRAWING No.	REV.
1 : 50	ISL 7355	

PDF created with pdfFactory Pro trial version www.pdffactory.com